Advancing Lincoln Avenue

Alternative 1B

LEVEL 3 SCREENING
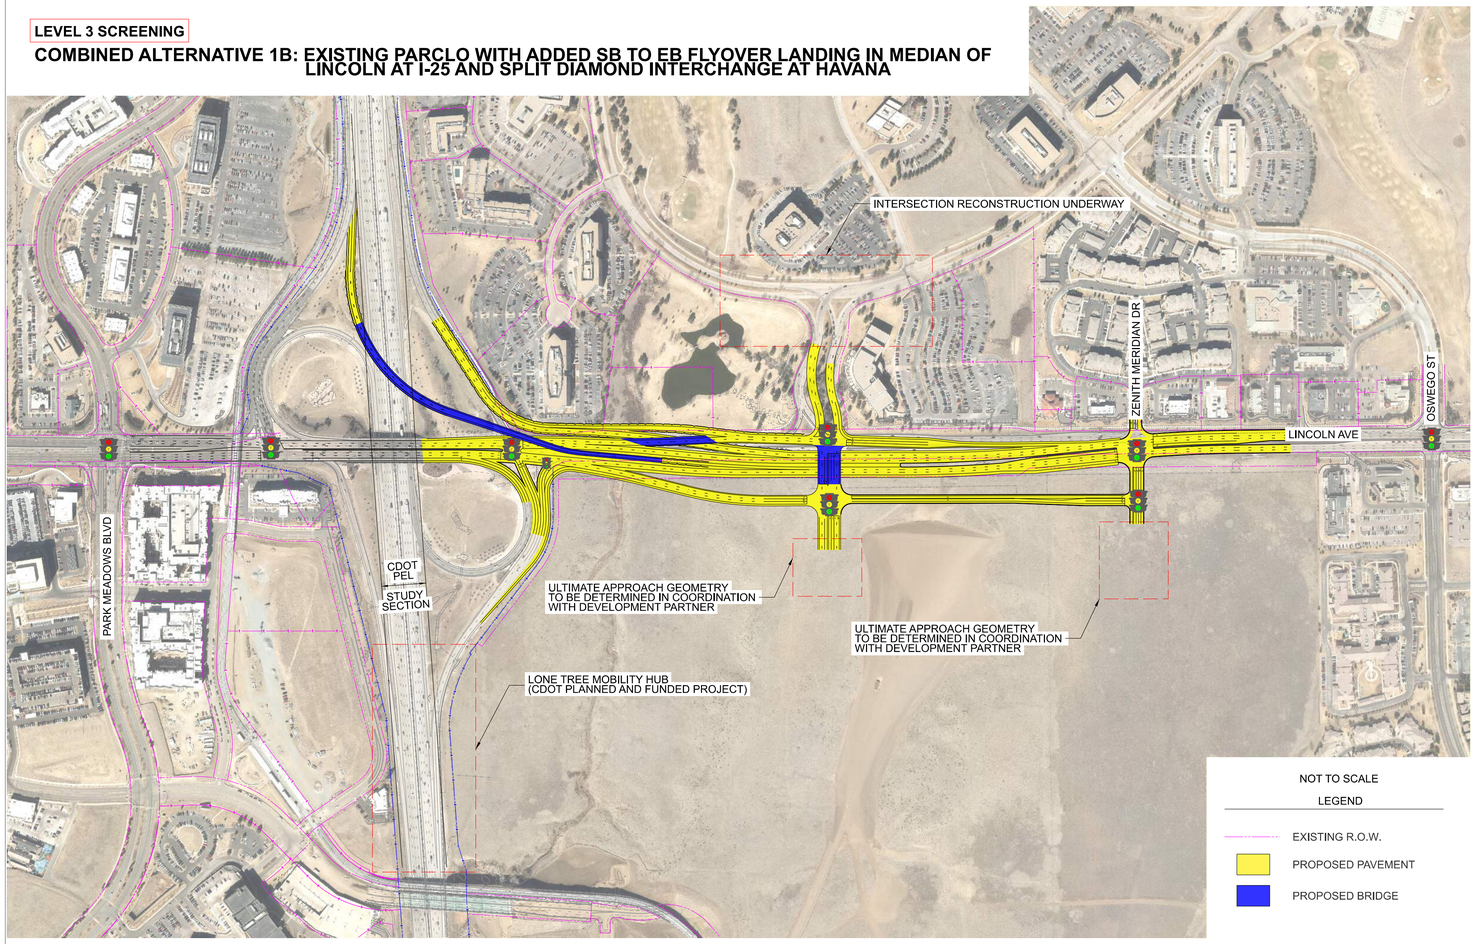
COMBINED ALTERNATIVE 1B: EXISTING PARCLO WITH ADDED SB TO EB FLYOVER LANDING IN MEDIAN OF LINCOLN AT I-25 AND SPLIT DIAMOND INTERCHANGE AT HAVANA